KEY MAP MIDDLE

REVISIONS		
DATE	NAME	LIC. No.
12-10-05	T. RONALD GSELL	12812
12-18-07	JAMES R. DATZ	24GS03671900
12-29-11	JAMES R. DATZ	24GS03671900
12-31-12	RICHARD A. MORALLE	GB25863
12-31-18	MICHAEL S. FINNEGAN	GS34851
12-31-21	MICHAEL S. FINNEGAN	GS34851

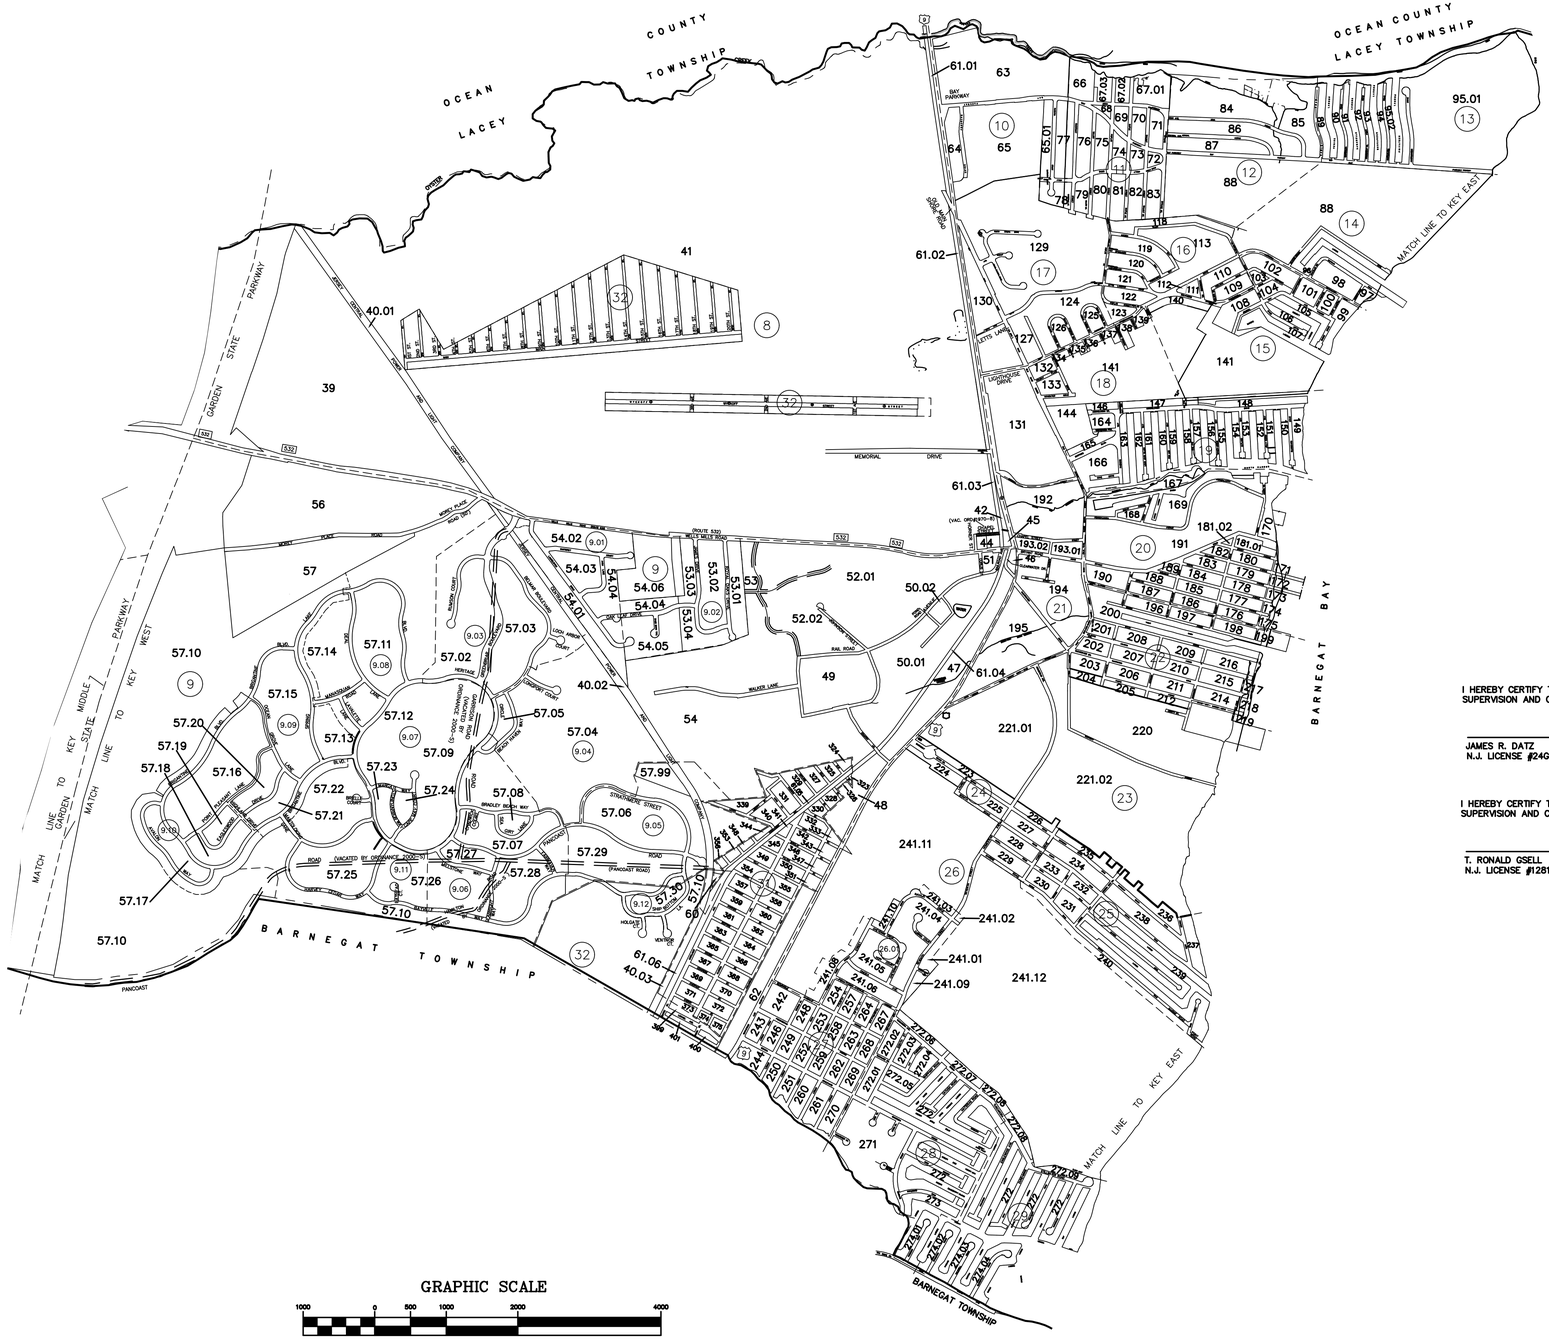

I HEREBY CERTIFY THAT THIS MAP HAS BEEN REVISED UNDER MY SUPERVISION AND COMPLIES WITH THE LAWS OF THE STATE OF NEW JERSEY

JAMES R. DATZ
N.J. LICENSE #24GS03671900

DATE

I HEREBY CERTIFY THAT THIS MAP HAS BEEN REVISED UNDER MY SUPERVISION AND COMPLIES WITH THE LAWS OF THE STATE OF NEW JERSEY

T. RONALD GSELL
N.J. LICENSE #12812

DATE

LEGEND:

(29)	DETAIL SHEET NUMBER
38	BLOCK NUMBER
- - -	DETAIL SHEET LIMIT
———	BLOCK LIMIT
532	COUNTY ROAD SYMBOL
=====	DRIFT ROAD NOT DEDICATED

GRAPHIC SCALE

1000 0 500 1000 2000 4000

(IN FEET)
1 inch = 1000 ft.

THIS MAP HAS BEEN REDRAWN USING COMPUTER AIDED DRAFTING/DESIGN (CAD/D) AND COORDINATE GEOMETRY (COGO).

TO SHOW CONDITIONS AS OF DECEMBER 29, 2011

TAX MAP
OCEAN TOWNSHIP
OCEAN COUNTY, NEW JERSEY
SCALE: 1" = 1,000' NOVEMBER, 2002
THOMAS CRADER, P.L.S. 21782
SCHOOR DEPALMA
940 CEDAR BRIDGE AVENUE – P.O. BOX 1429
BRICK, NEW JERSEY 08723

11-11

KEY MAP MIDDLE