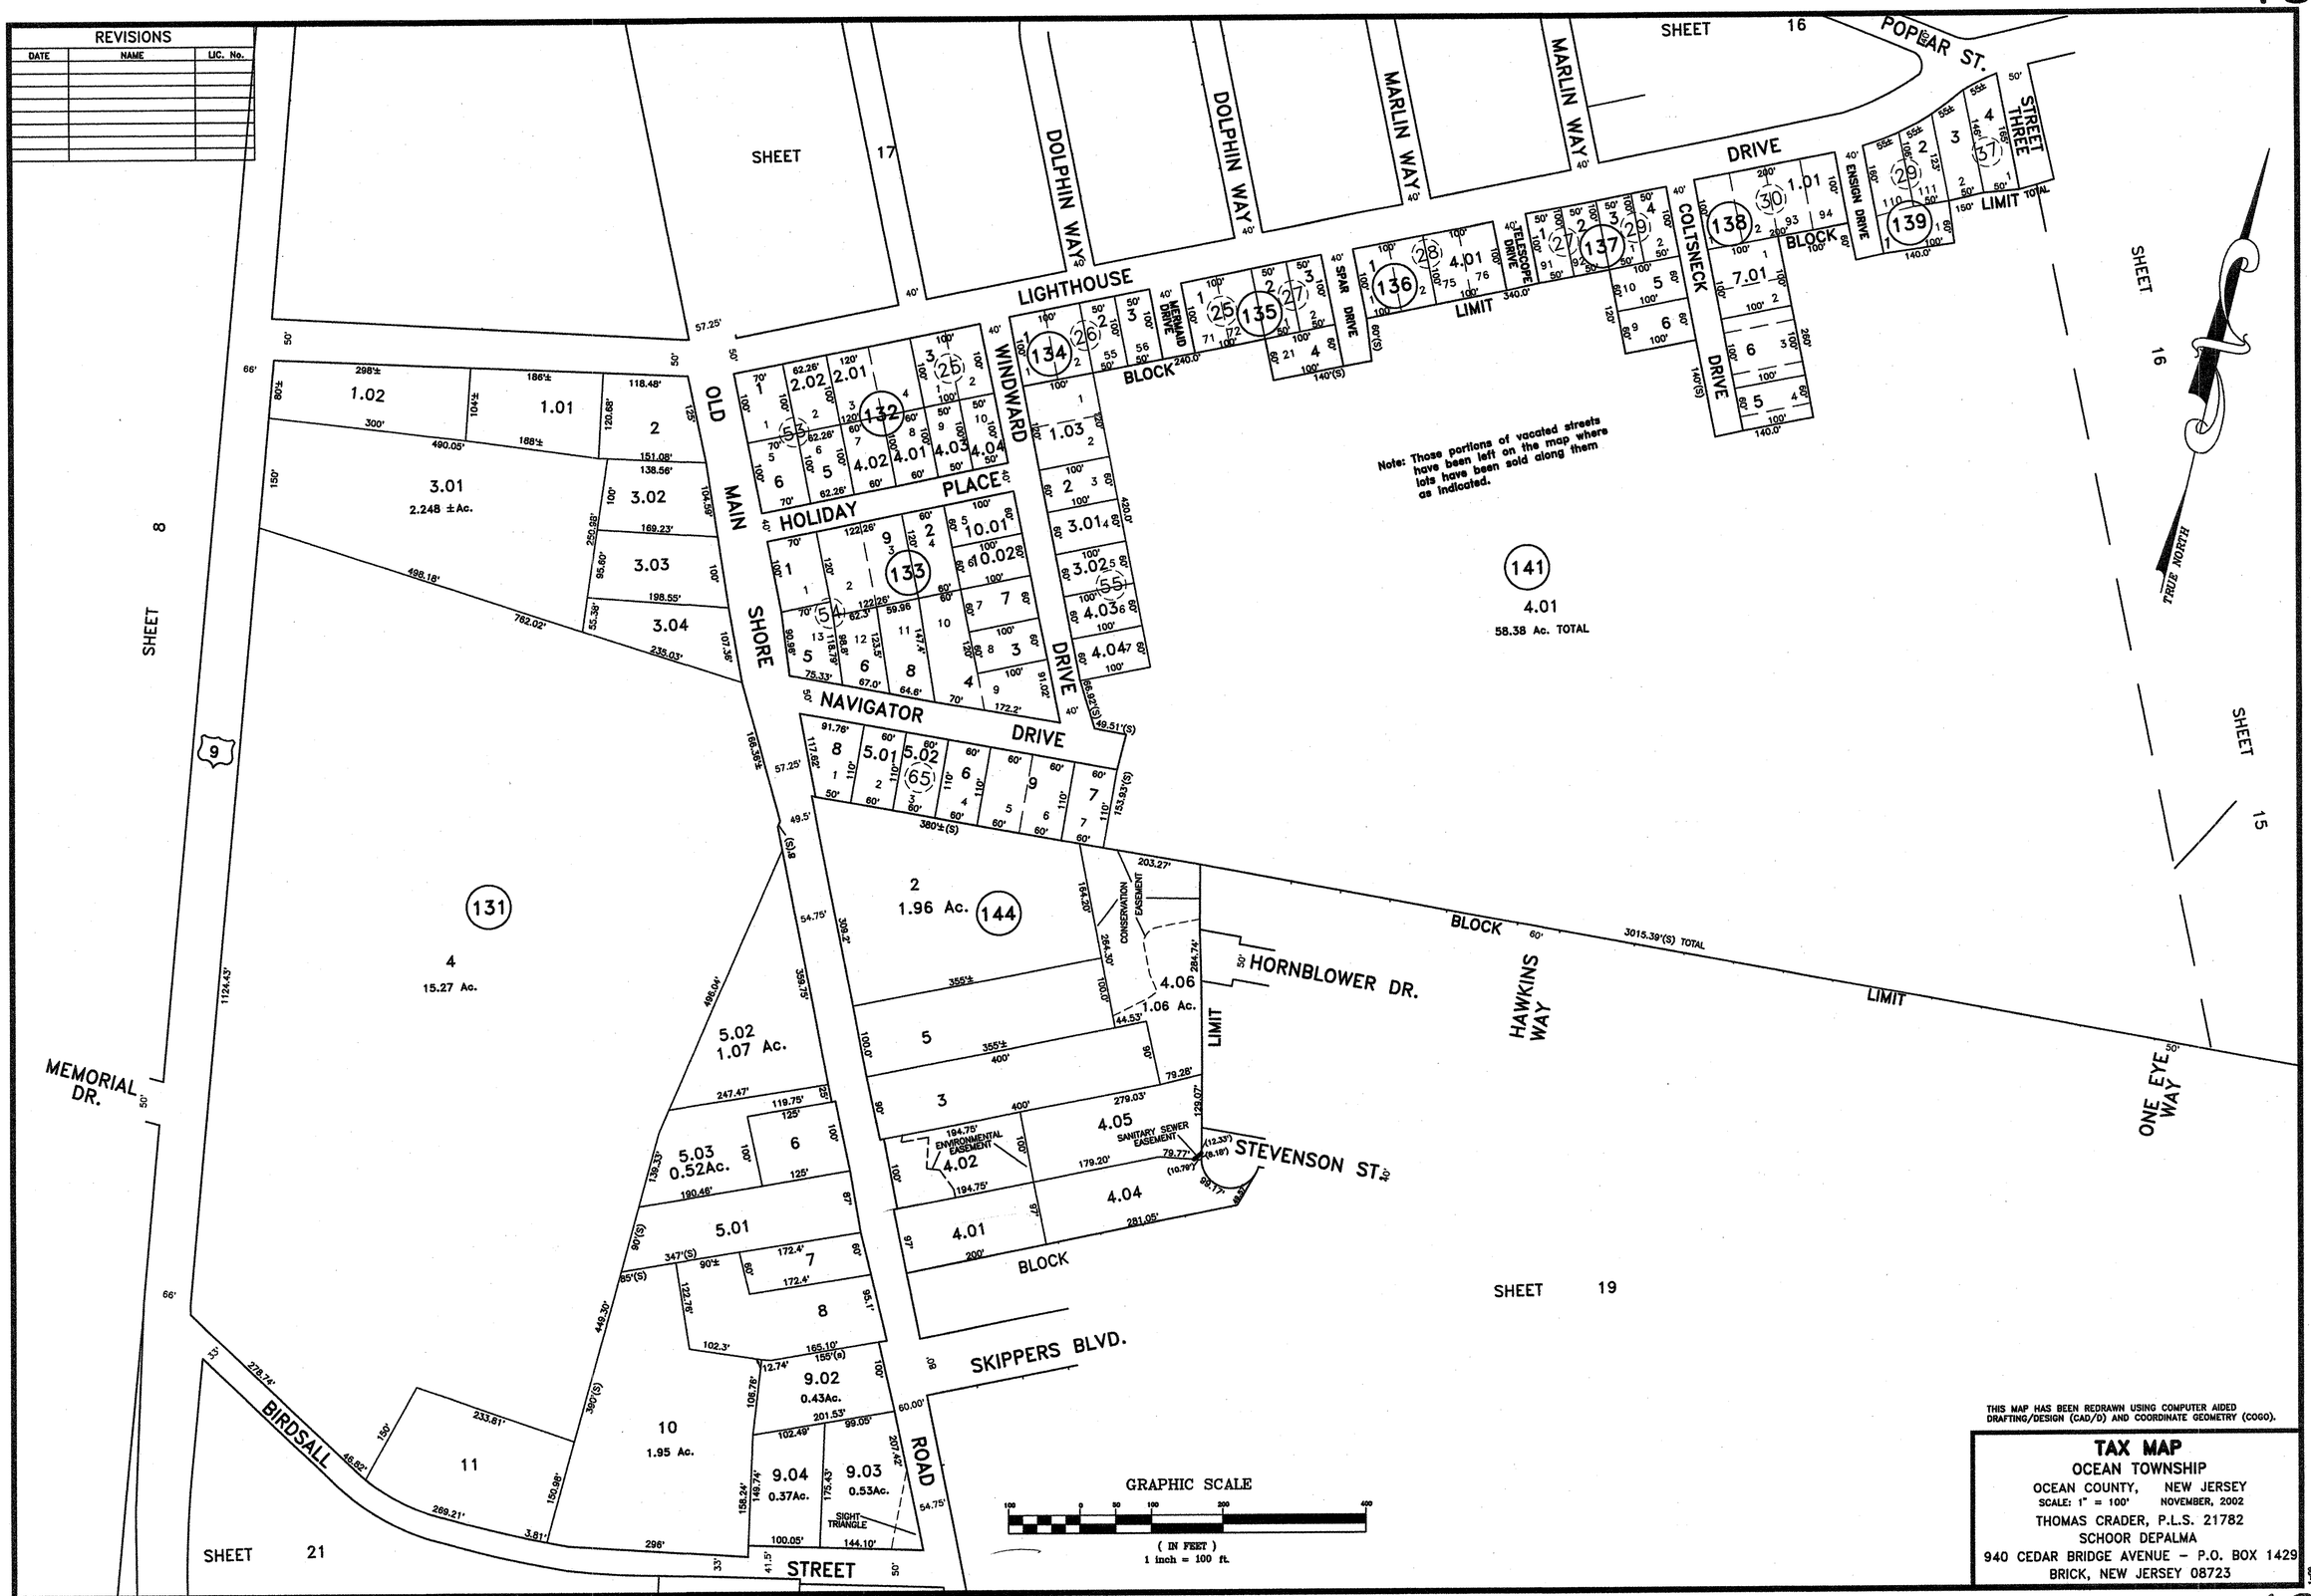
REVISIONS
DATE
NAME
LIC. No.
SHEET 16
POPLAR ST.
SHEET 17
DOLPHIN WAY
MARLIN WAY
LIGHTHOUSE
DRIVE
COLTSNECK
BLOCK
LIMIT
ENSIGN DRIVE
STREET THREE
TELESCOPE DRIVE
SPAR DRIVE
MERMAID DRIVE
WINDWARD
OLD MAIN SHORE
HOLIDAY PLACE
NAVIGATOR DRIVE
Note: Those portions of vacated streets have been left on the map where lots have been sold along them as indicated.
141
4.01
58.38 Ac. TOTAL
TRUE NORTH
SHEET 15
SHEET 8
131
4
15.27 Ac.
2
1.96 Ac.
144
CONSERVATION EASEMENT
HORNBLOWER DR.
HAWKINS WAY
3015.39'(S) TOTAL
ONE EYE WAY
MEMORIAL DR.
STEVENSON ST.
ENVIRONMENTAL EASEMENT
SANITARY SEWER EASEMENT
SKIPPERS BLVD.
SHEET 19
BIRDSALL
ROAD
STREET
SHEET 21
GRAPHIC SCALE
(IN FEET)
1 inch = 100 ft.
THIS MAP HAS BEEN REDRAWN USING COMPUTER AIDED DRAFTING/DESIGN (CAD/D) AND COORDINATE GEOMETRY (COGO).
TAX MAP
OCEAN TOWNSHIP
OCEAN COUNTY, NEW JERSEY
SCALE: 1" = 100'
NOVEMBER, 2002
THOMAS CRADER, P.L.S. 21782
SCHOOR DEPALMA
940 CEDAR BRIDGE AVENUE – P.O. BOX 1429
BRICK, NEW JERSEY 08723