REVISIONS		
DATE	NAME	LIC. No.

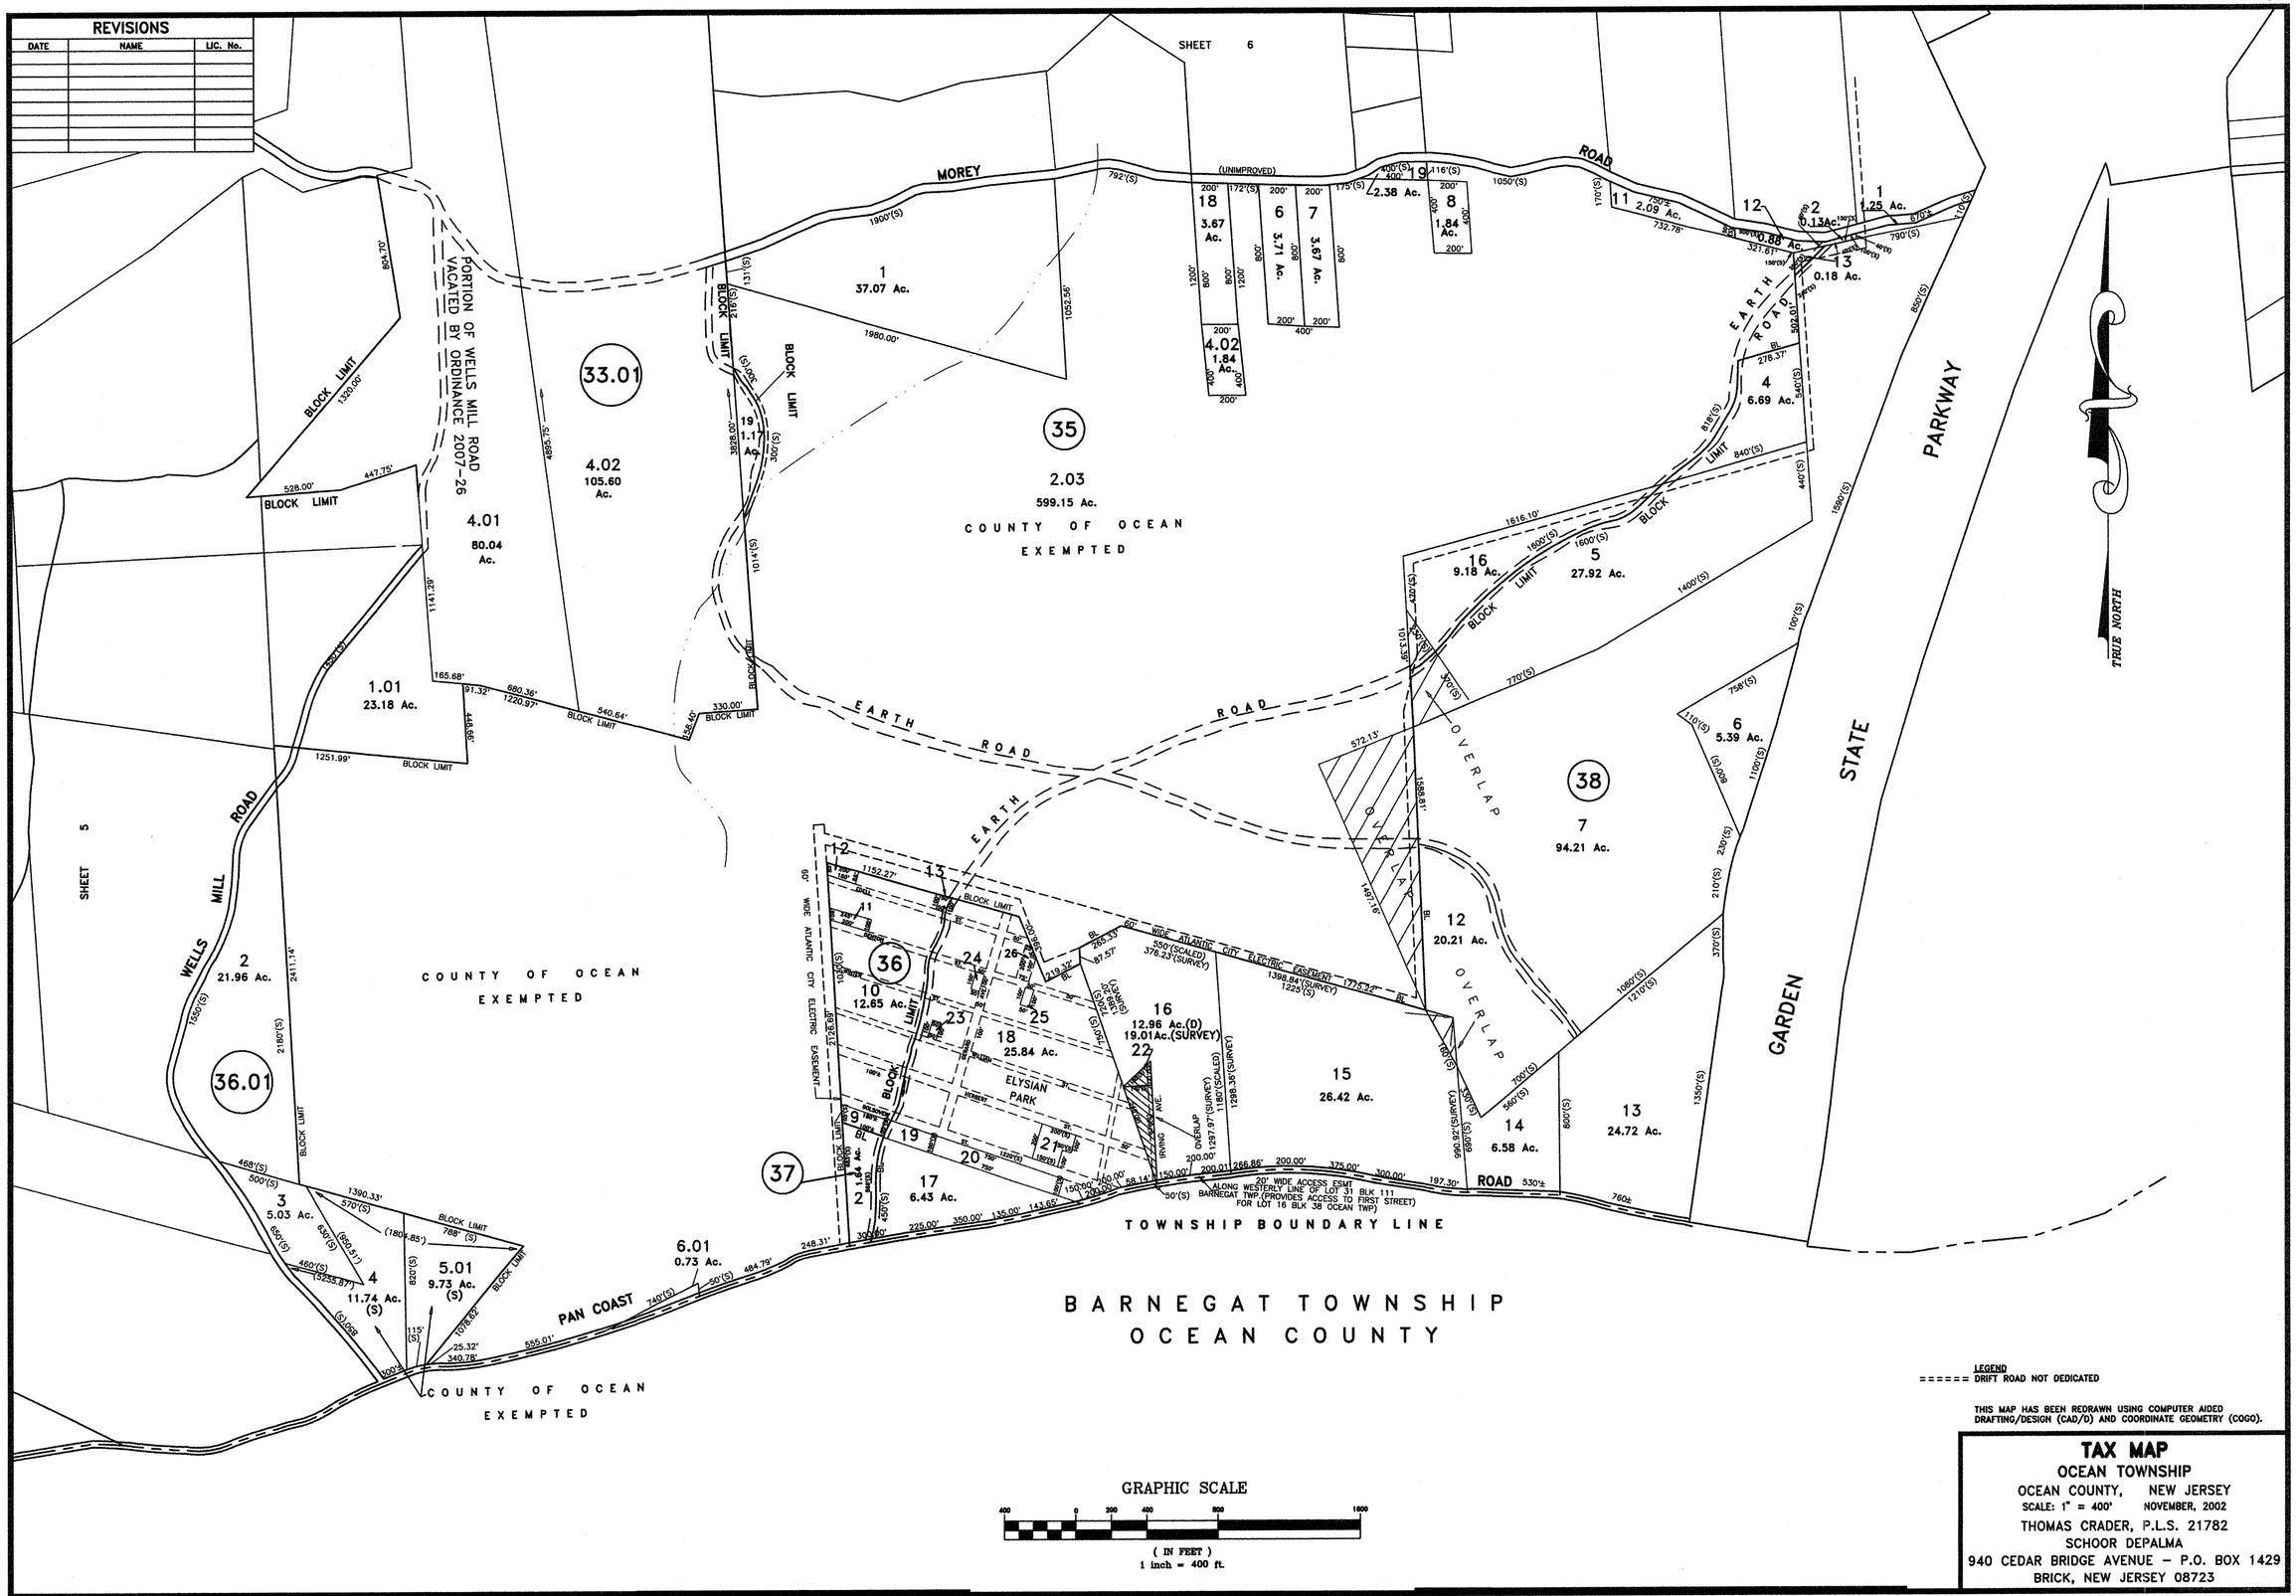

LEGEND
====== DRIFT ROAD NOT DEDICATED

THIS MAP HAS BEEN REDRAWN USING COMPUTER AIDED DRAFTING/DESIGN (CAD/D) AND COORDINATE GEOMETRY (COGO).

GRAPHIC SCALE

400 0 200 400 800 1600

(IN FEET)
1 inch = 400 ft.

TAX MAP

OCEAN TOWNSHIP

OCEAN COUNTY, NEW JERSEY

SCALE: 1" = 400' NOVEMBER, 2002

THOMAS CRADER, P.L.S. 21782

SCHOOR DEPALMA

940 CEDAR BRIDGE AVENUE – P.O. BOX 1429

BRICK, NEW JERSEY 08723

12-11