REVISIONS		
DATE	NAME	LIC. No.
12/31/12	RICHARD A. MORALLE	GB25863
12/31/13	MICHAEL S. FINNEGAN, PLS	GS34851

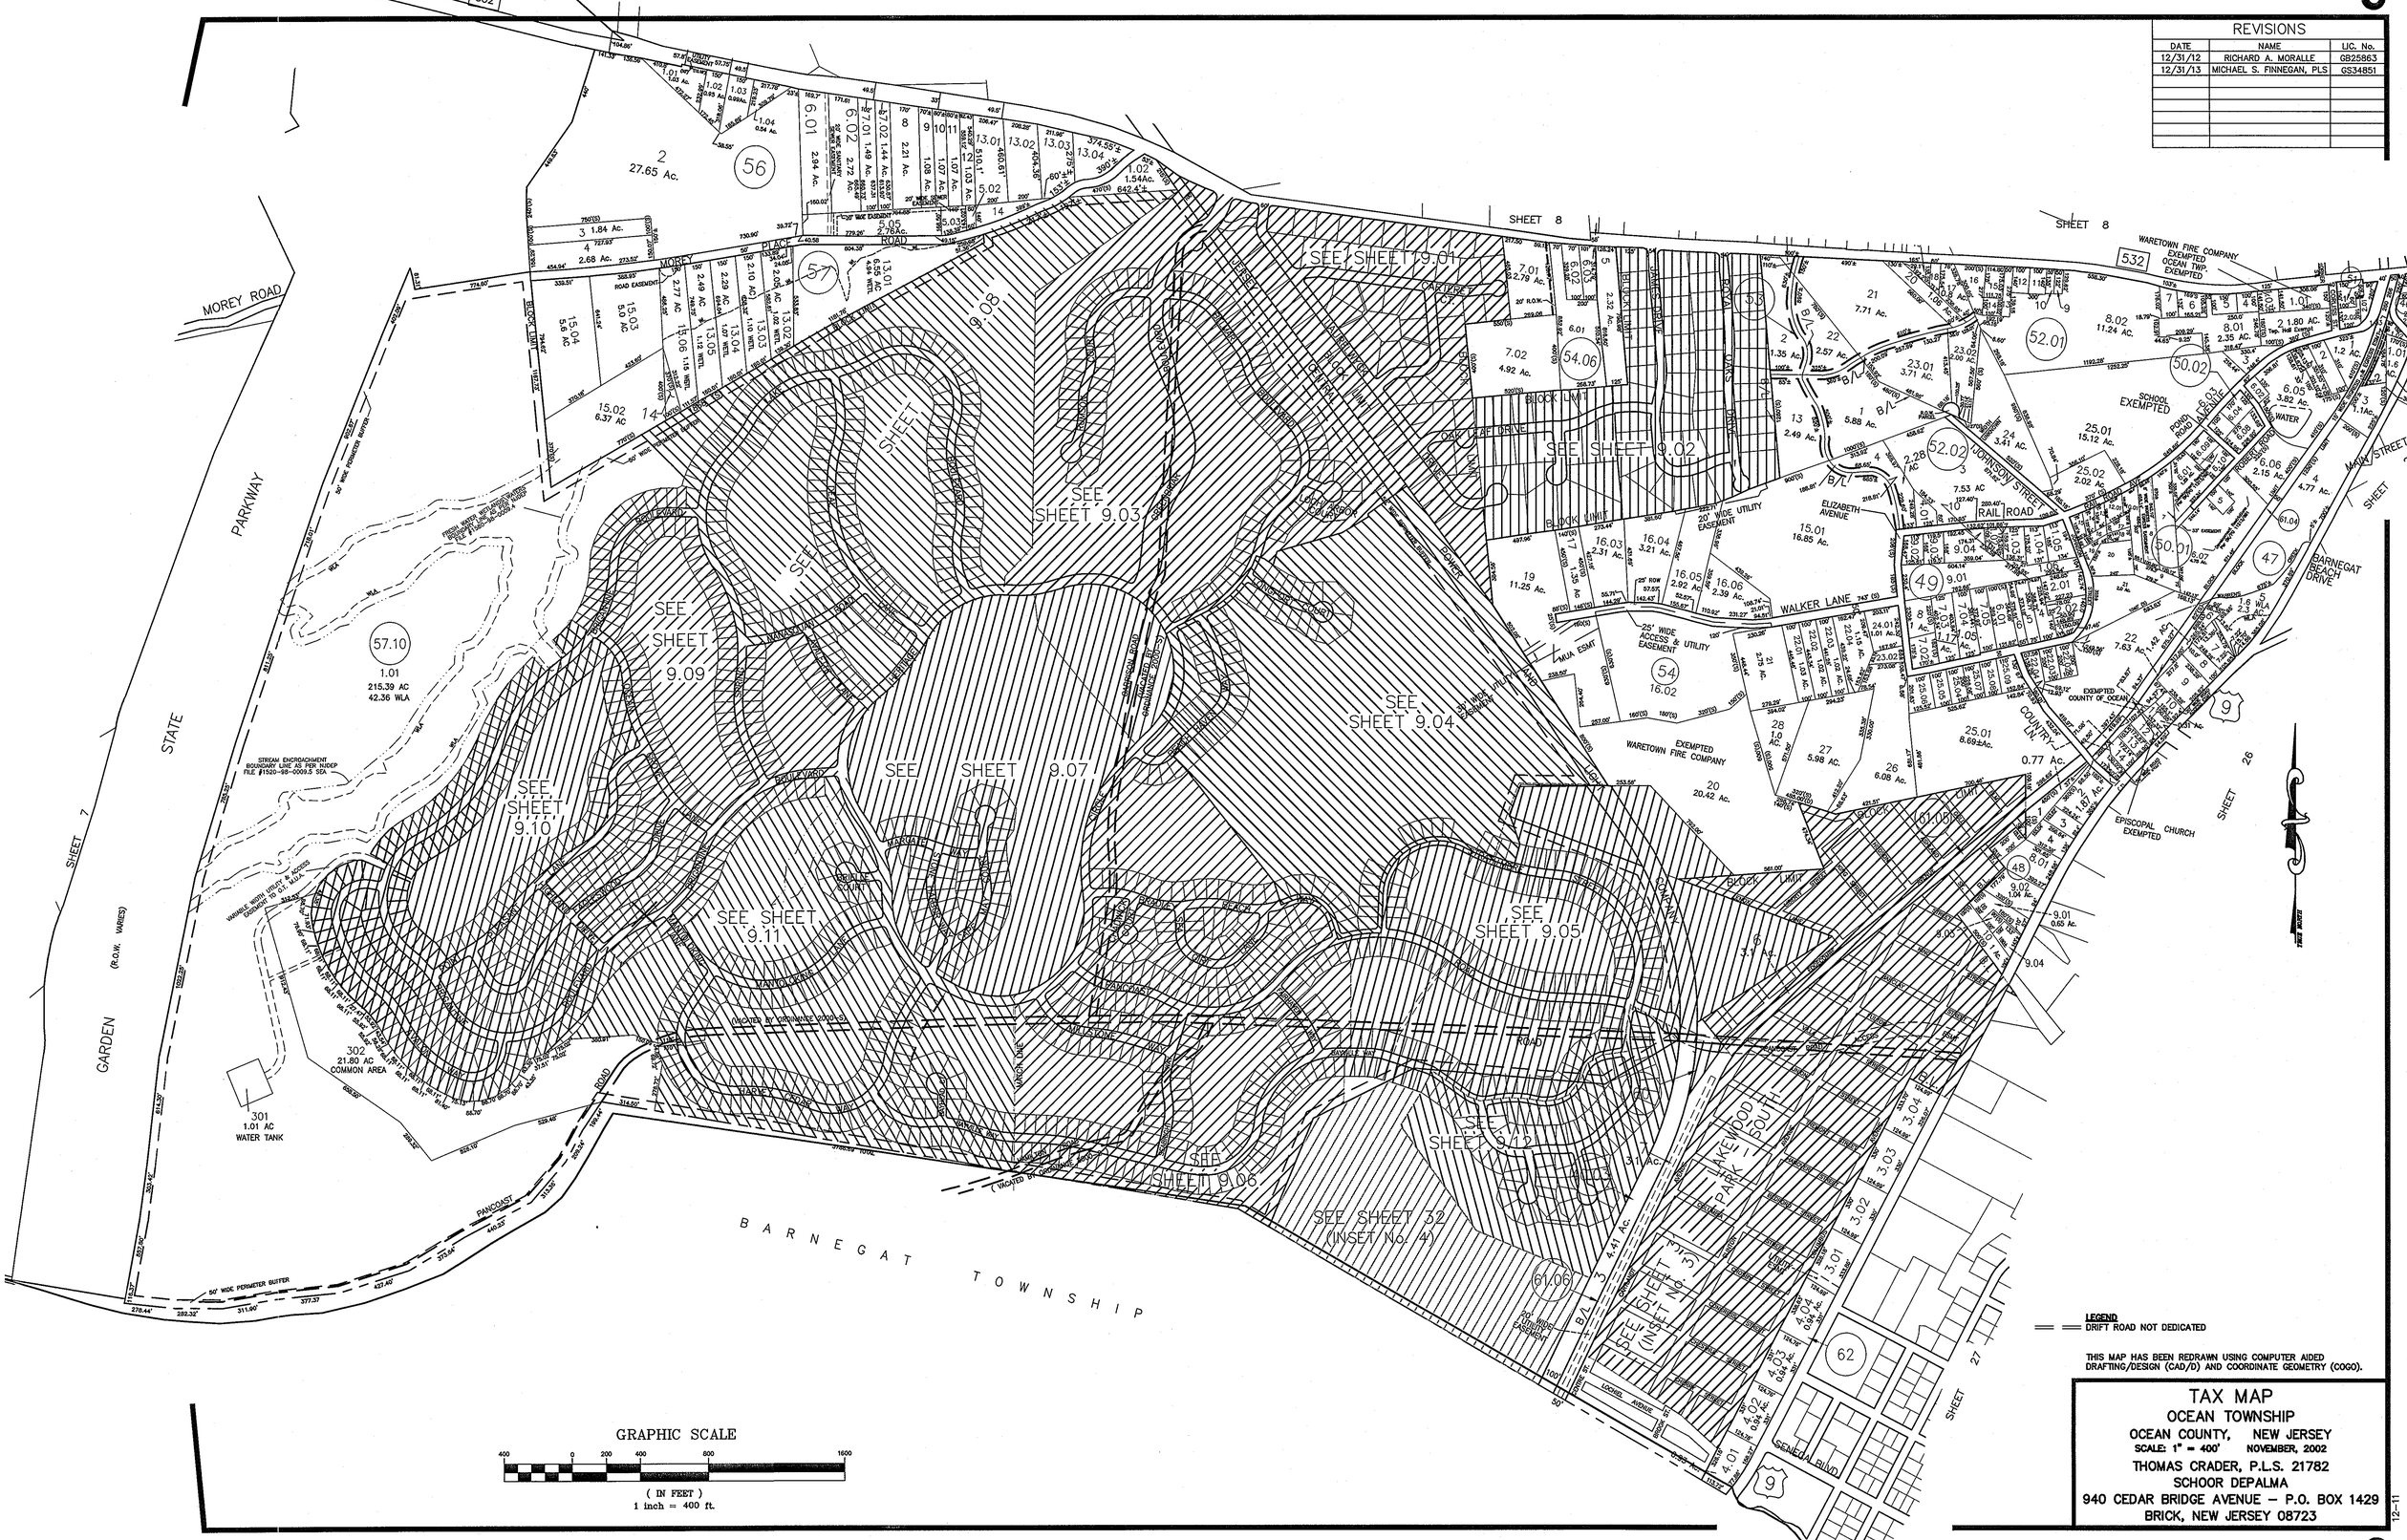

GRAPHIC SCALE

400 0 200 400 800 1600

(IN FEET)
1 inch = 400 ft.

LEGEND
DRIFT ROAD NOT DEDICATED

THIS MAP HAS BEEN REDRAWN USING COMPUTER AIDED DRAFTING/DESIGN (CAD/D) AND COORDINATE GEOMETRY (COGO).

TAX MAP
OCEAN TOWNSHIP
OCEAN COUNTY, NEW JERSEY
SCALE: 1" = 400' NOVEMBER, 2002

THOMAS CRADER, P.L.S. 21782
SCHOOR DEPALMA
940 CEDAR BRIDGE AVENUE – P.O. BOX 1429
BRICK, NEW JERSEY 08723

12-11